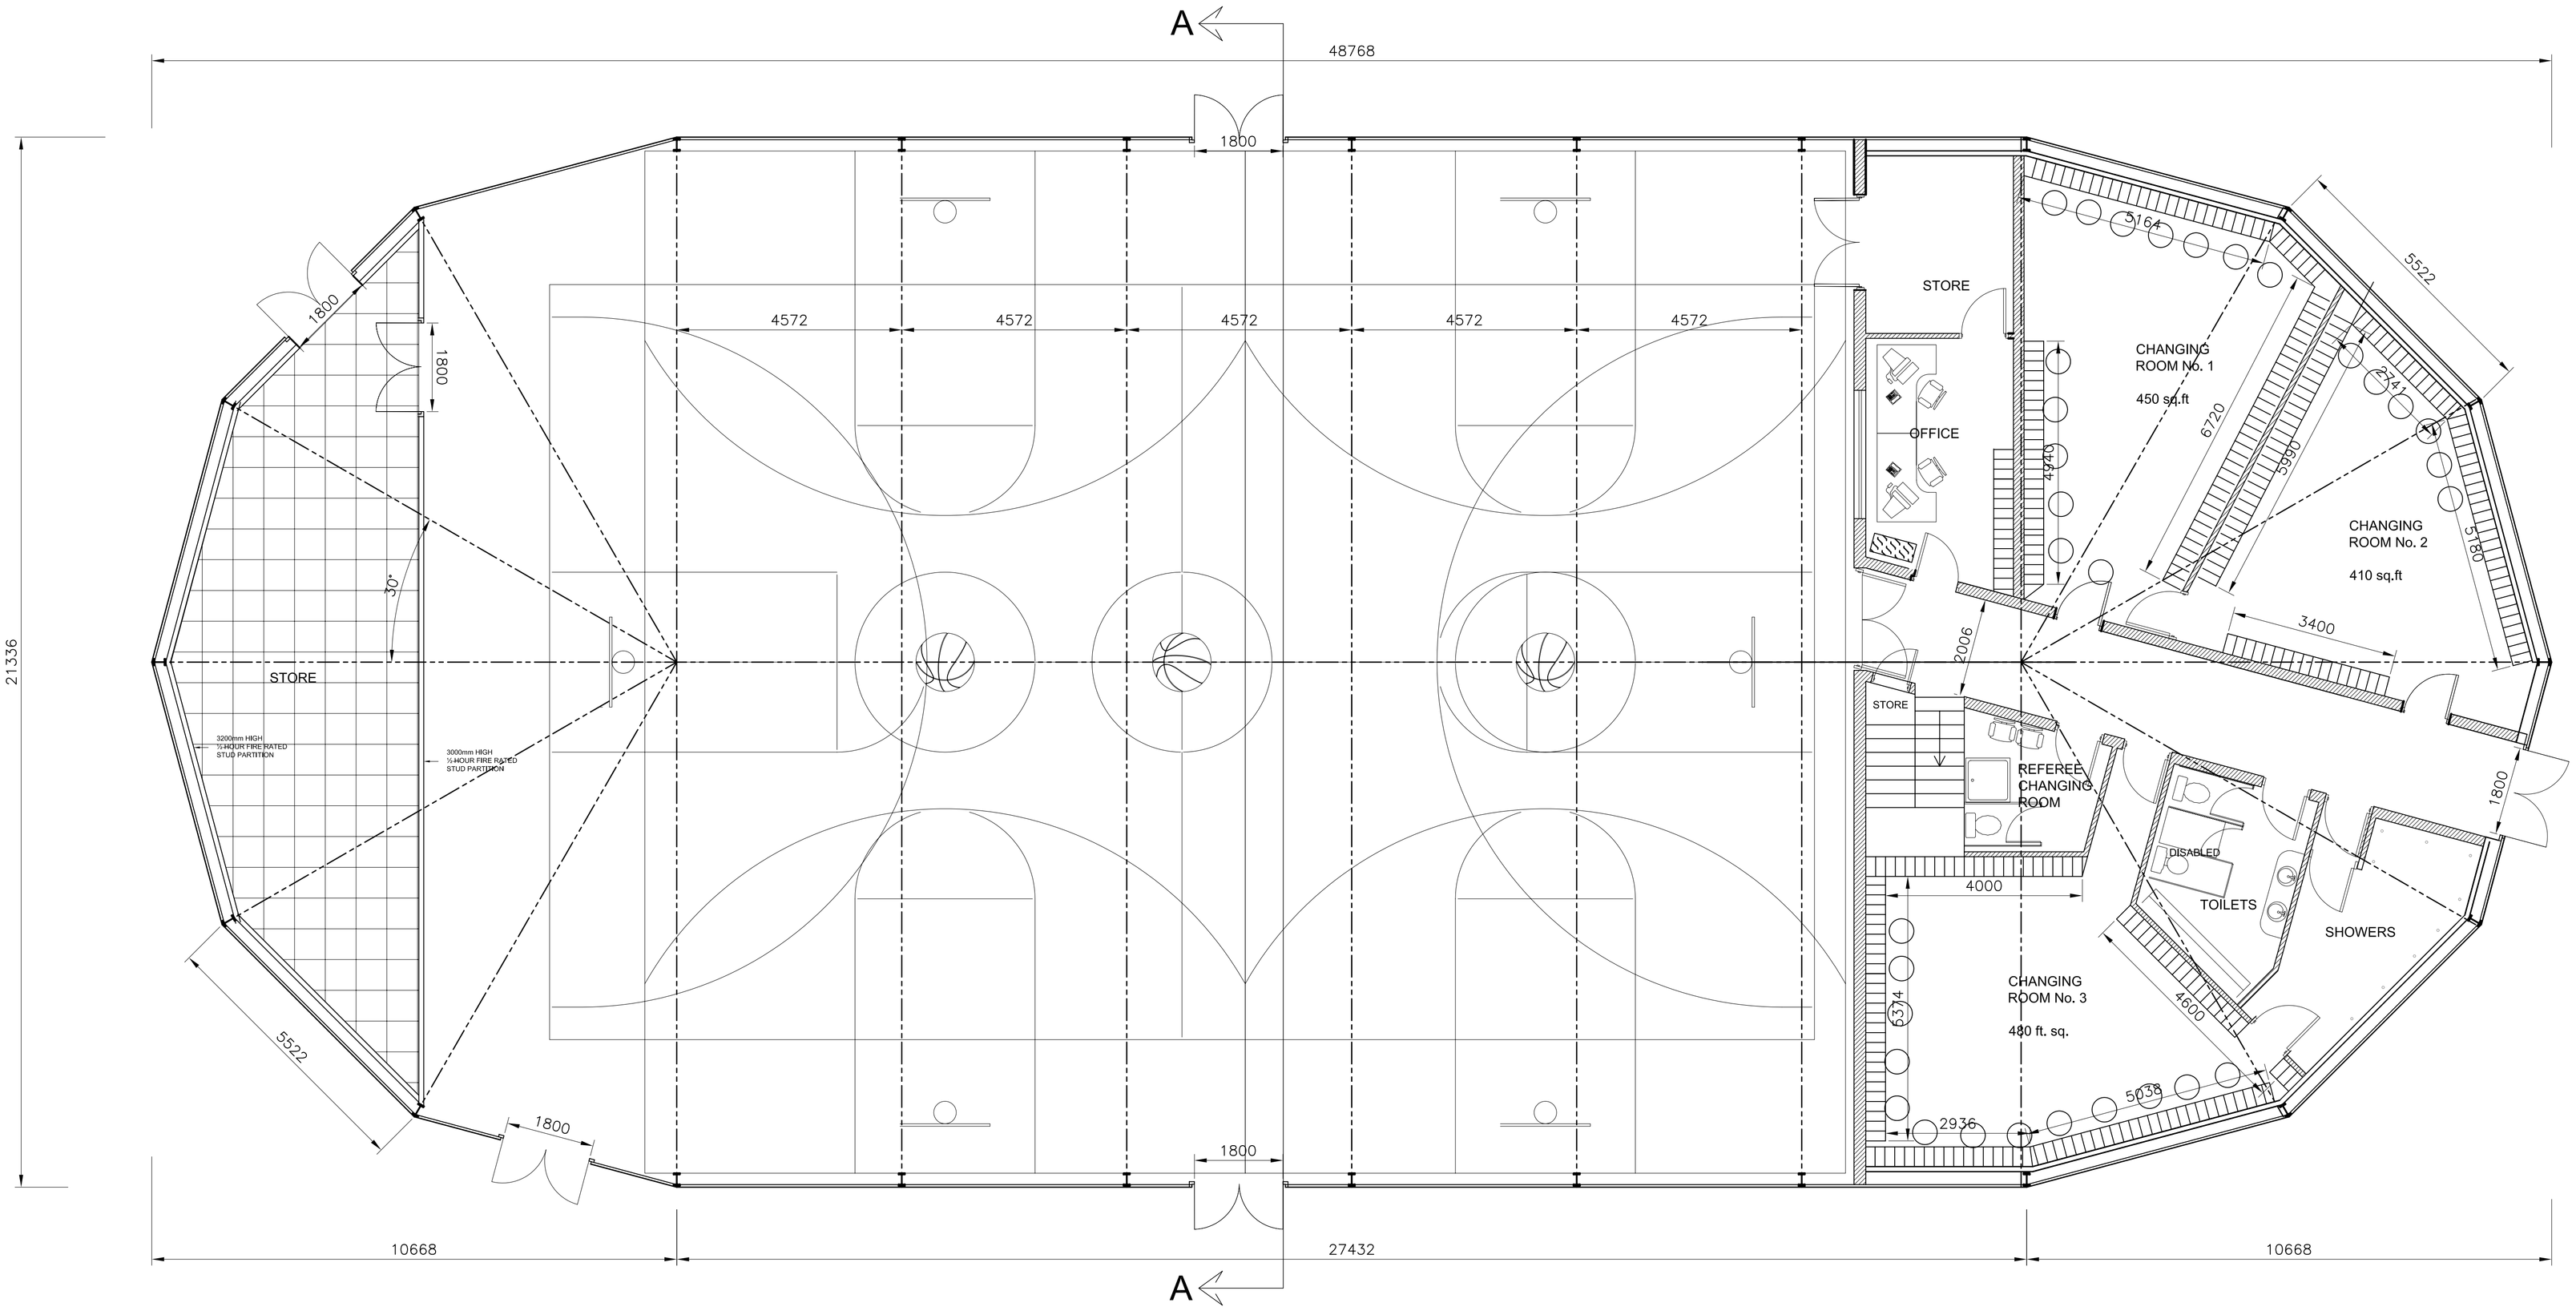

REV	DATE	DETAILS

JOSEPH M. O' REILLY

CONSULTING CIVIL & STRUCTURAL ENGINEERS

UNIT 1, St. THERESE'S PLACE
FLOWERHILL, NAVAN, Co. MEATH.

TEL: 046 9077032 FAX: 046 9077932 EMAIL: mail@jor.ie

CLIENT

Colm O'RourkeS
St. Patrick's Classical School,
Navan.

TITLE

Proposed Layout

PROJECT

Proposed Sports / General Purpose Hall at St. Patrick's Classical School, Navan.

SCALE	DATE	DRAWN BY:	XX
1:100 @ A1		CHECKED BY:	XX

JOB No.	DRAWING No.	REV
J6-036	001	A